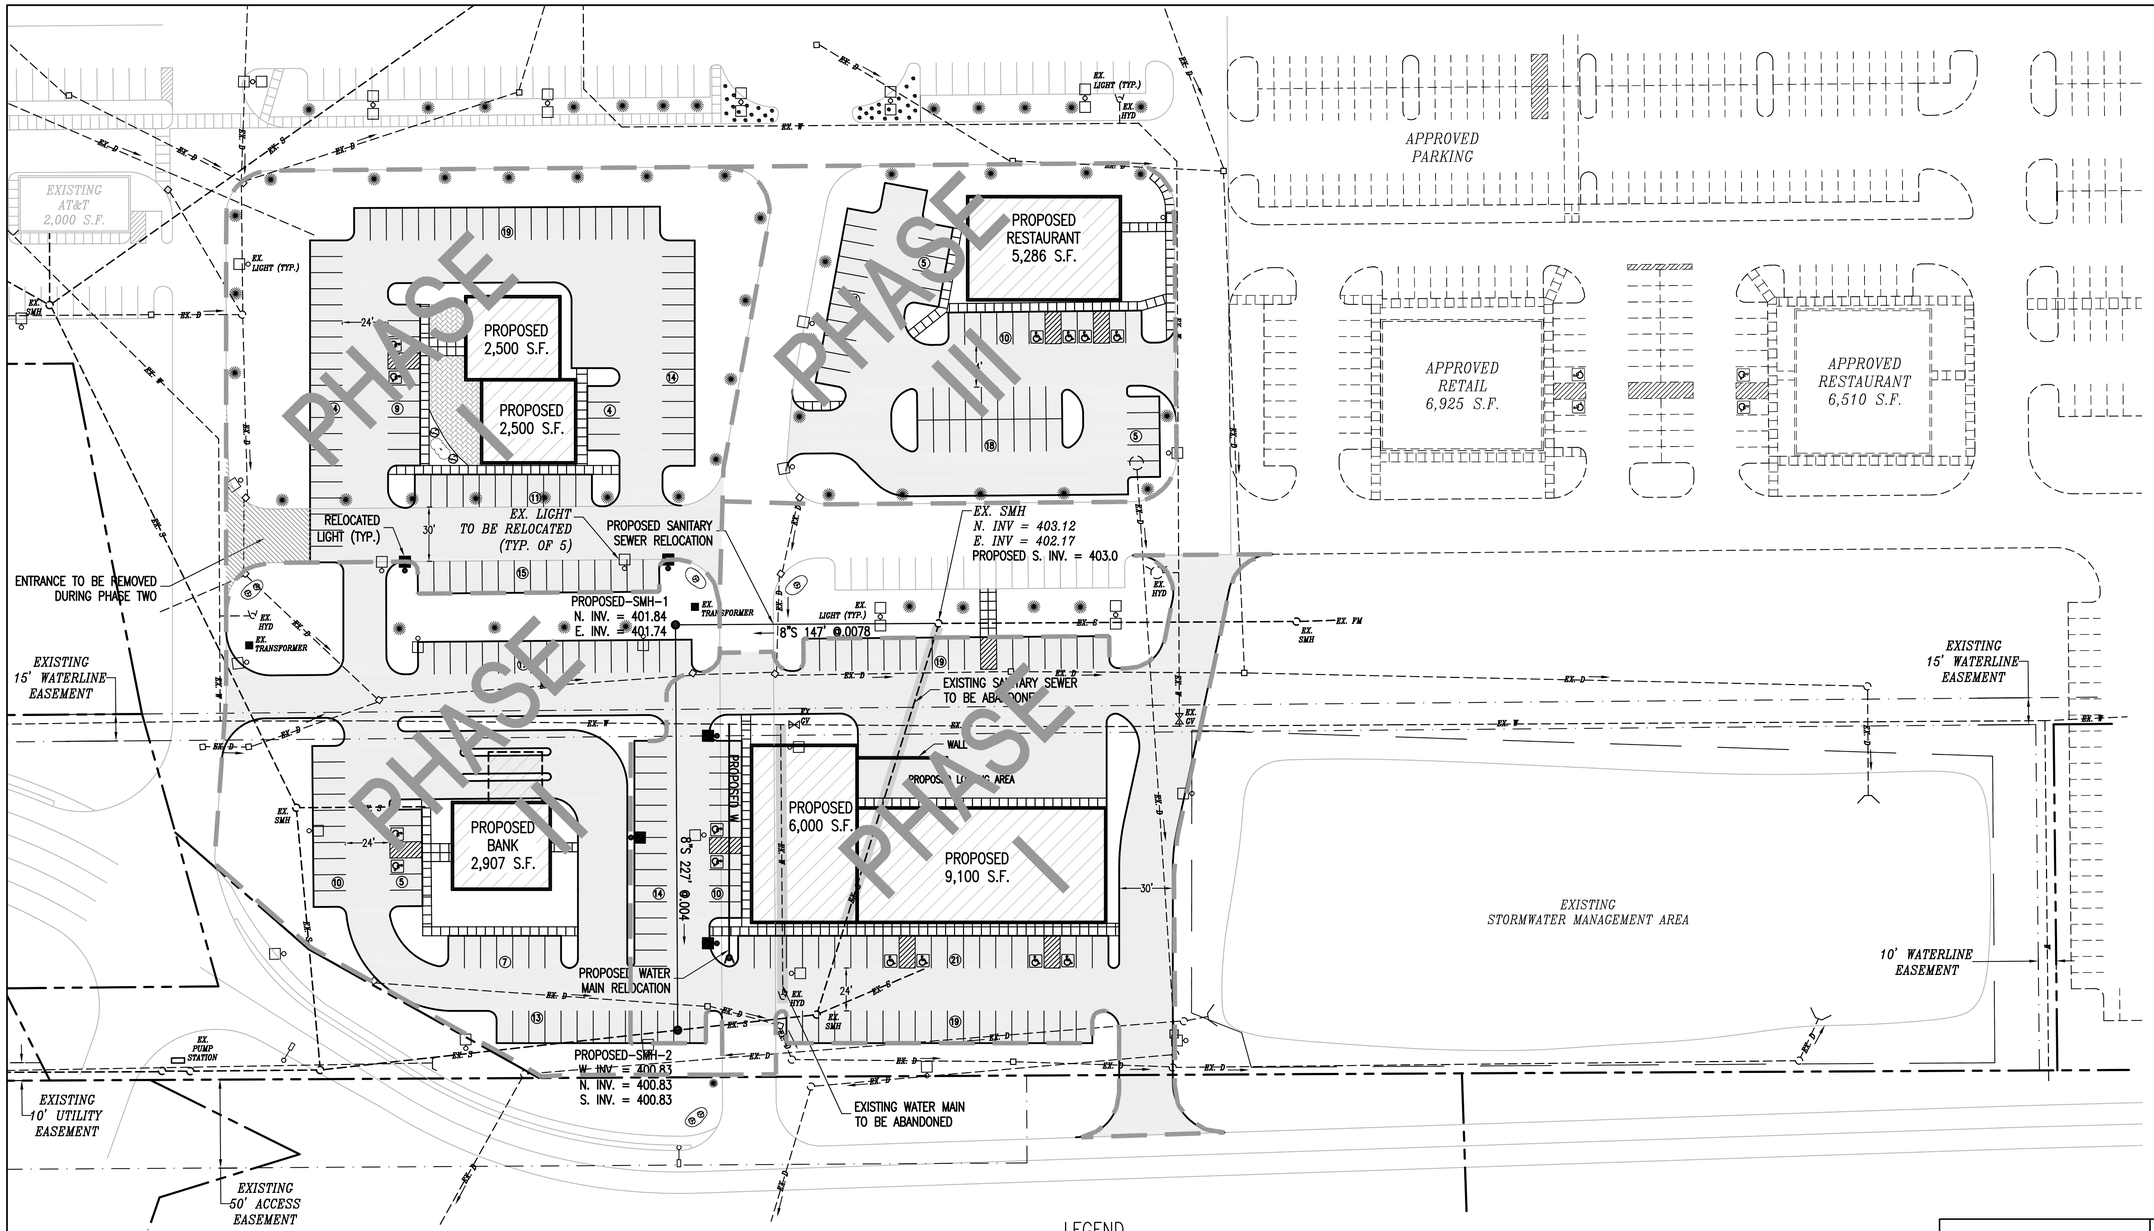

LEGEND

	EXISTING	CURRENT PROPOSAL	ORIGINALLY APPROVED
BUILDING			
PARKING			
PROPERTY LINE			
SANITARY MANHOLE			
SANITARY LINE	S	S	
UTILITY LINES TO BE ABANDONED			
CATCH BASIN			
STORM LINE	D		
GAS LINE	G		
WATER LINE	W	W	
HYDRANT			
OVERHEAD POWER	OH		
POWER POLE			
LIGHTS			
LANDSCAPING			

1 SITE PLAN
SCALE:1"=40'

GRAPHIC SCALE
40 0 20 40 80
(IN FEET)

NORTH

DEVELOPER:
MILLENIUM DEVELOPMENT, LLC
23590 IROQUOIS ISLAND SHORE ROAD
ALEXANDRIA BAY, NY 13607

TAX PARCEL NOS.
8-53-102.1
8-53-101.0

NOT FOR CONSTRUCTION
THIS PLAN HAS NOT RECEIVED FINAL APPROVAL OF ALL REVIEWING AGENCIES. THIS PLAN IS SUBJECT TO REVISION UNTIL ALL APPROVALS ARE OBTAINED AND SHOULD NOT BE USED FOR CONSTRUCTION PURPOSES.

DUNN & SGROMO ENGINEERS
E. SYRACUSE, NEW YORK
5800 HERITAGE LANDING DRIVE (315)449-4940 (315)449-4941 FAX

NOT FOR CONSTRUCTION

IT IS A VIOLATION OF THE NEW YORK STATE EDUCATION LAW FOR ANY PERSON, UNLESS ACTING UNDER A LICENSED, REGISTERED ENGINEER, TO ALTER AN ITEM ON THIS DOCUMENT IN ANY WAY.

©DUNN & SGROMO ENGINEERS - 2011 ALL RIGHTS RESERVED

NO.	DATE	REVISION	BY

WATERTOWN, NY
ARSENAL ST/ I-81
WATERTOWN CITY CENTER PLAZA

SITE PLAN

SCALE: AS NOTED	FILE NO.: 1174.012
DESIGNED BY: GS	DATE: 03.24.2011
DRAWN BY: RPG	DWG. NO: SP1.0
CHECKED BY: GS	

Q:\CADD Files\PROJECTS\Kanervikio - 1174\012 - Watertown City Center Plaza - Arsenal Street\Submittals\WATERTOWN 2011.03.24\SITE PLAN.dwg, 3/24/2011 11:59:43 AM