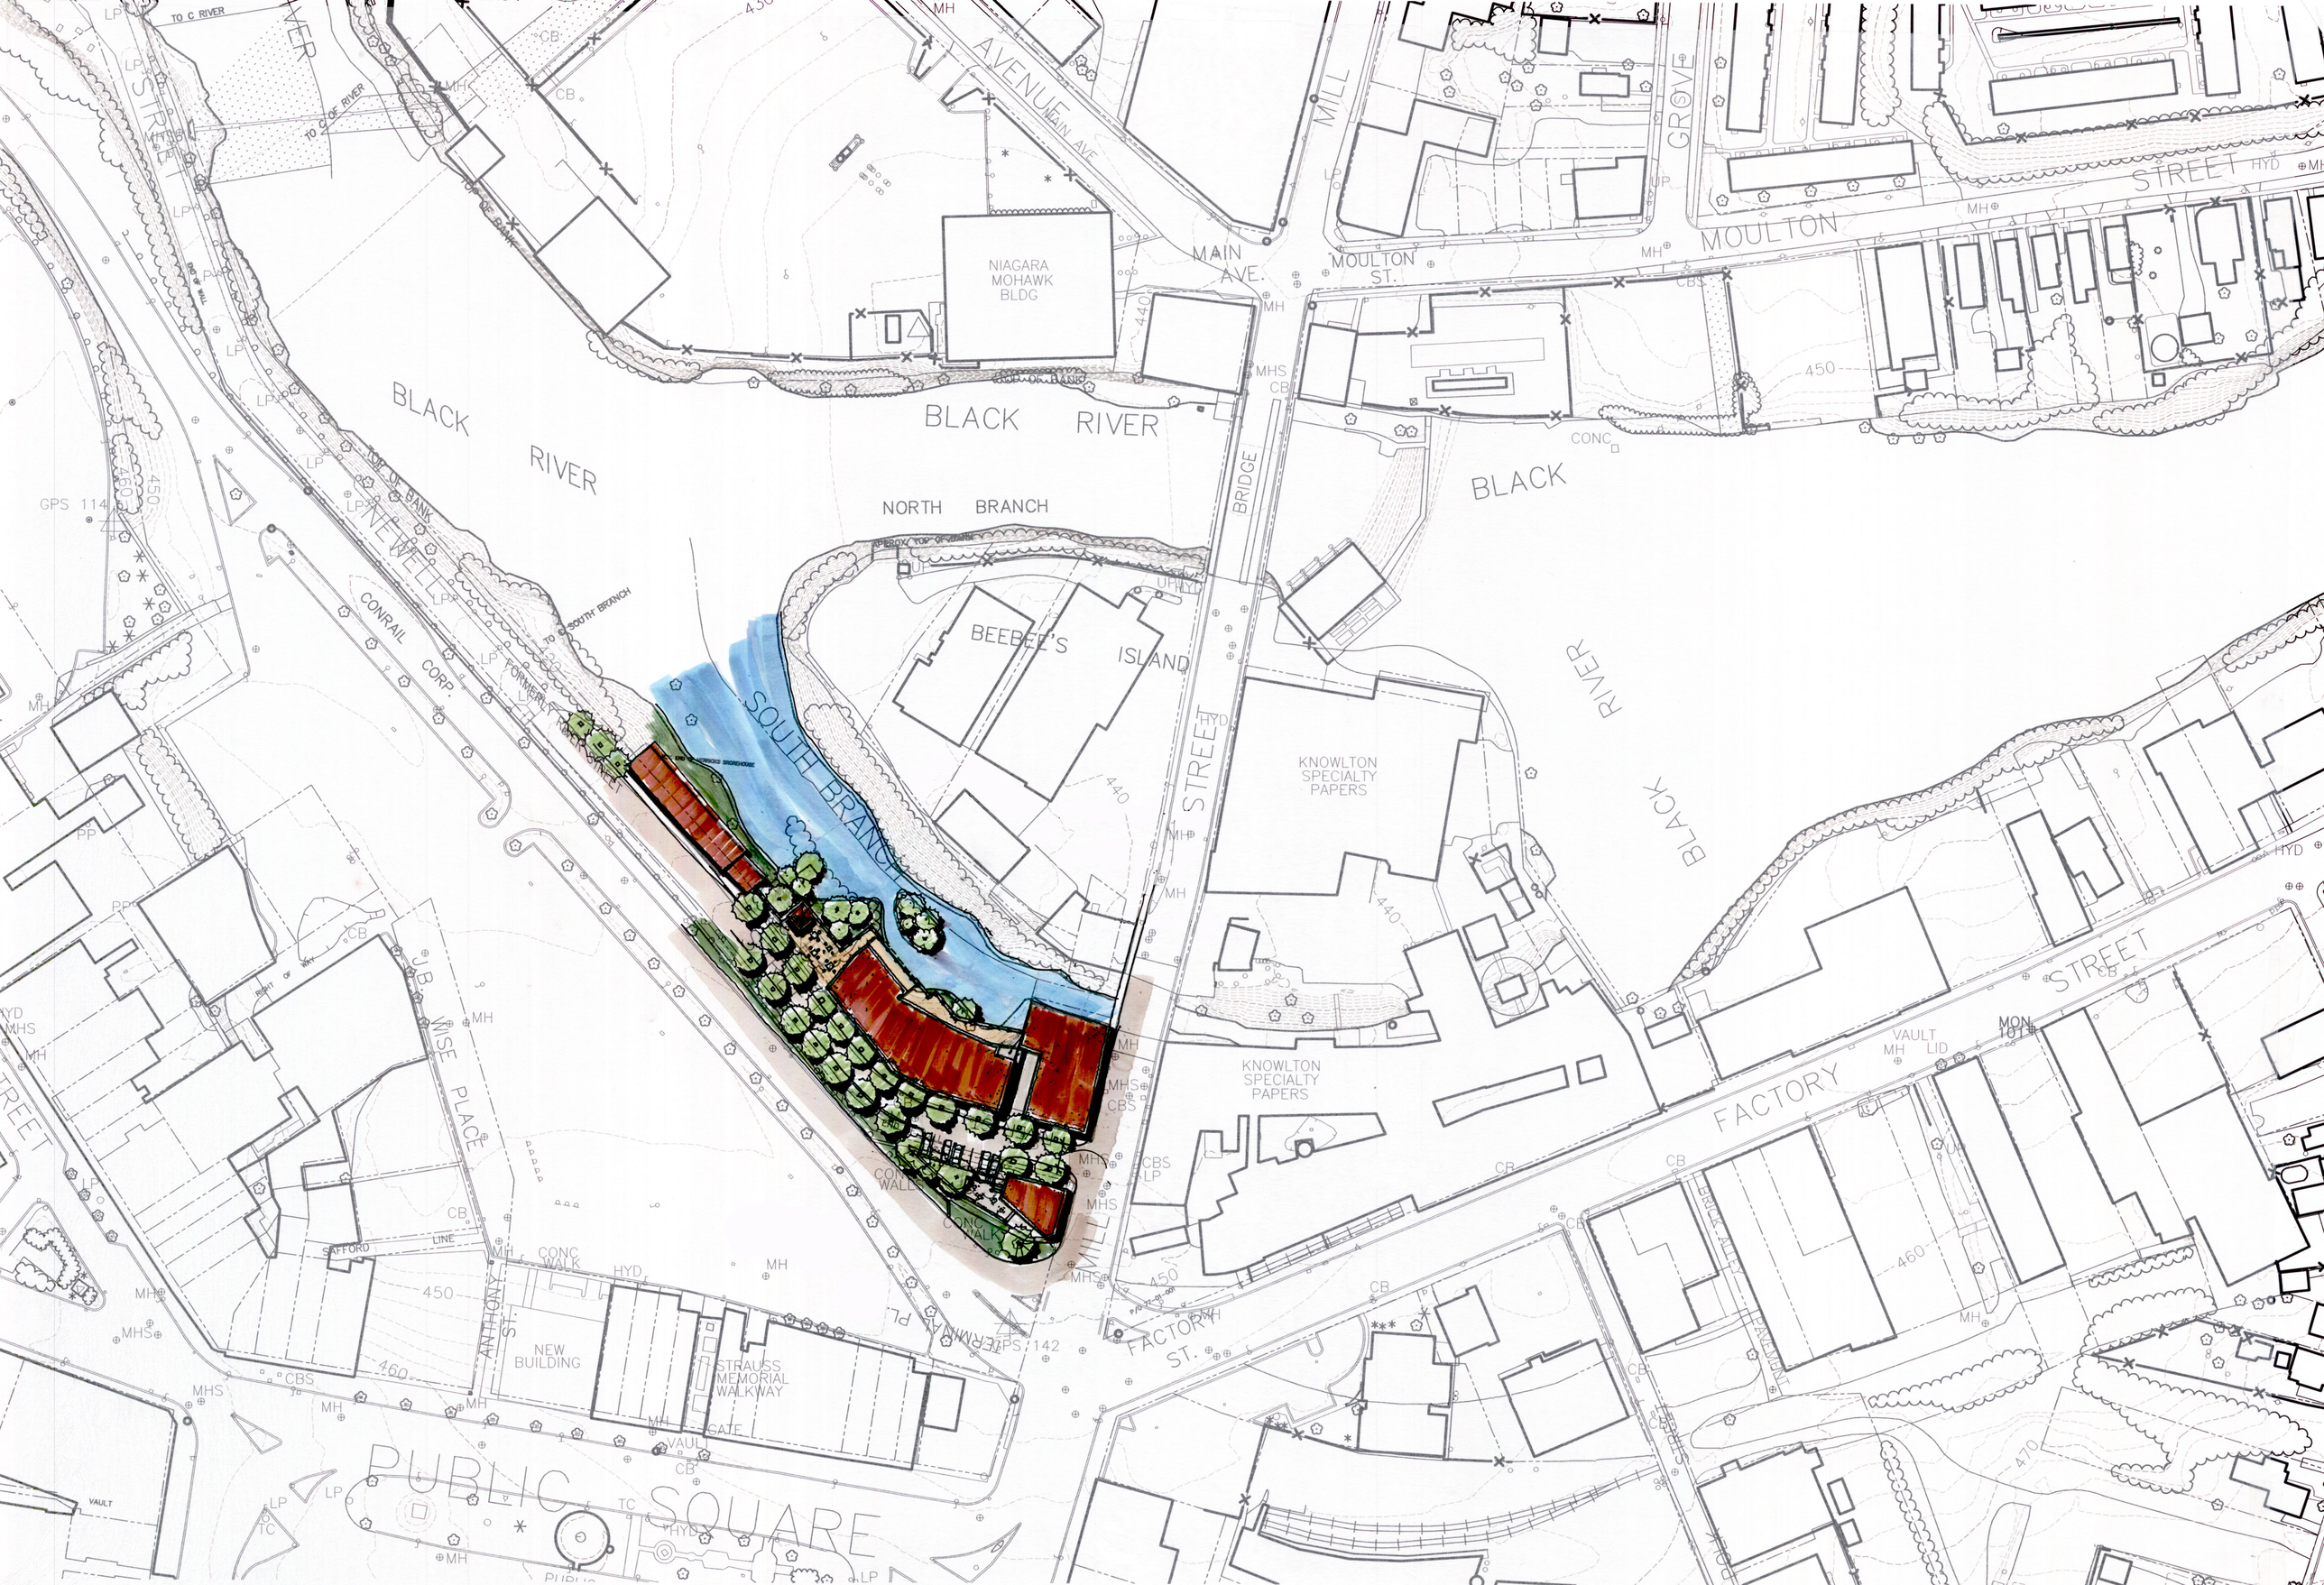

BLACK RIVER
NORTH BRANCH
BEEBEE'S ISLAND
SOUTH BRANCH
NIAGARA MOHAWK BLDG
MAIN AVE.
MOULTON ST.
MOULTON STREET
MILL
GROVE
BRIDGE
STREET
KNOWLTON SPECIALTY PAPERS
FACTORY STREET
FACTORY ST.
NEW BUILDING
STRAUSS MEMORIAL WALKWAY
PUBLIC SQUARE
CONRAIL CORP.
NEWELL
J.B. WISE PLACE
ANTHONY ST.
TERMINAL PL.
TO C RIVER
TO C OF RIVER
TOP OF BANK
TO SOUTH BRANCH
FORMERLY RIVER STREET
SAFFORD LINE
RIGHT OF WAY
GPS 114
GPS 142