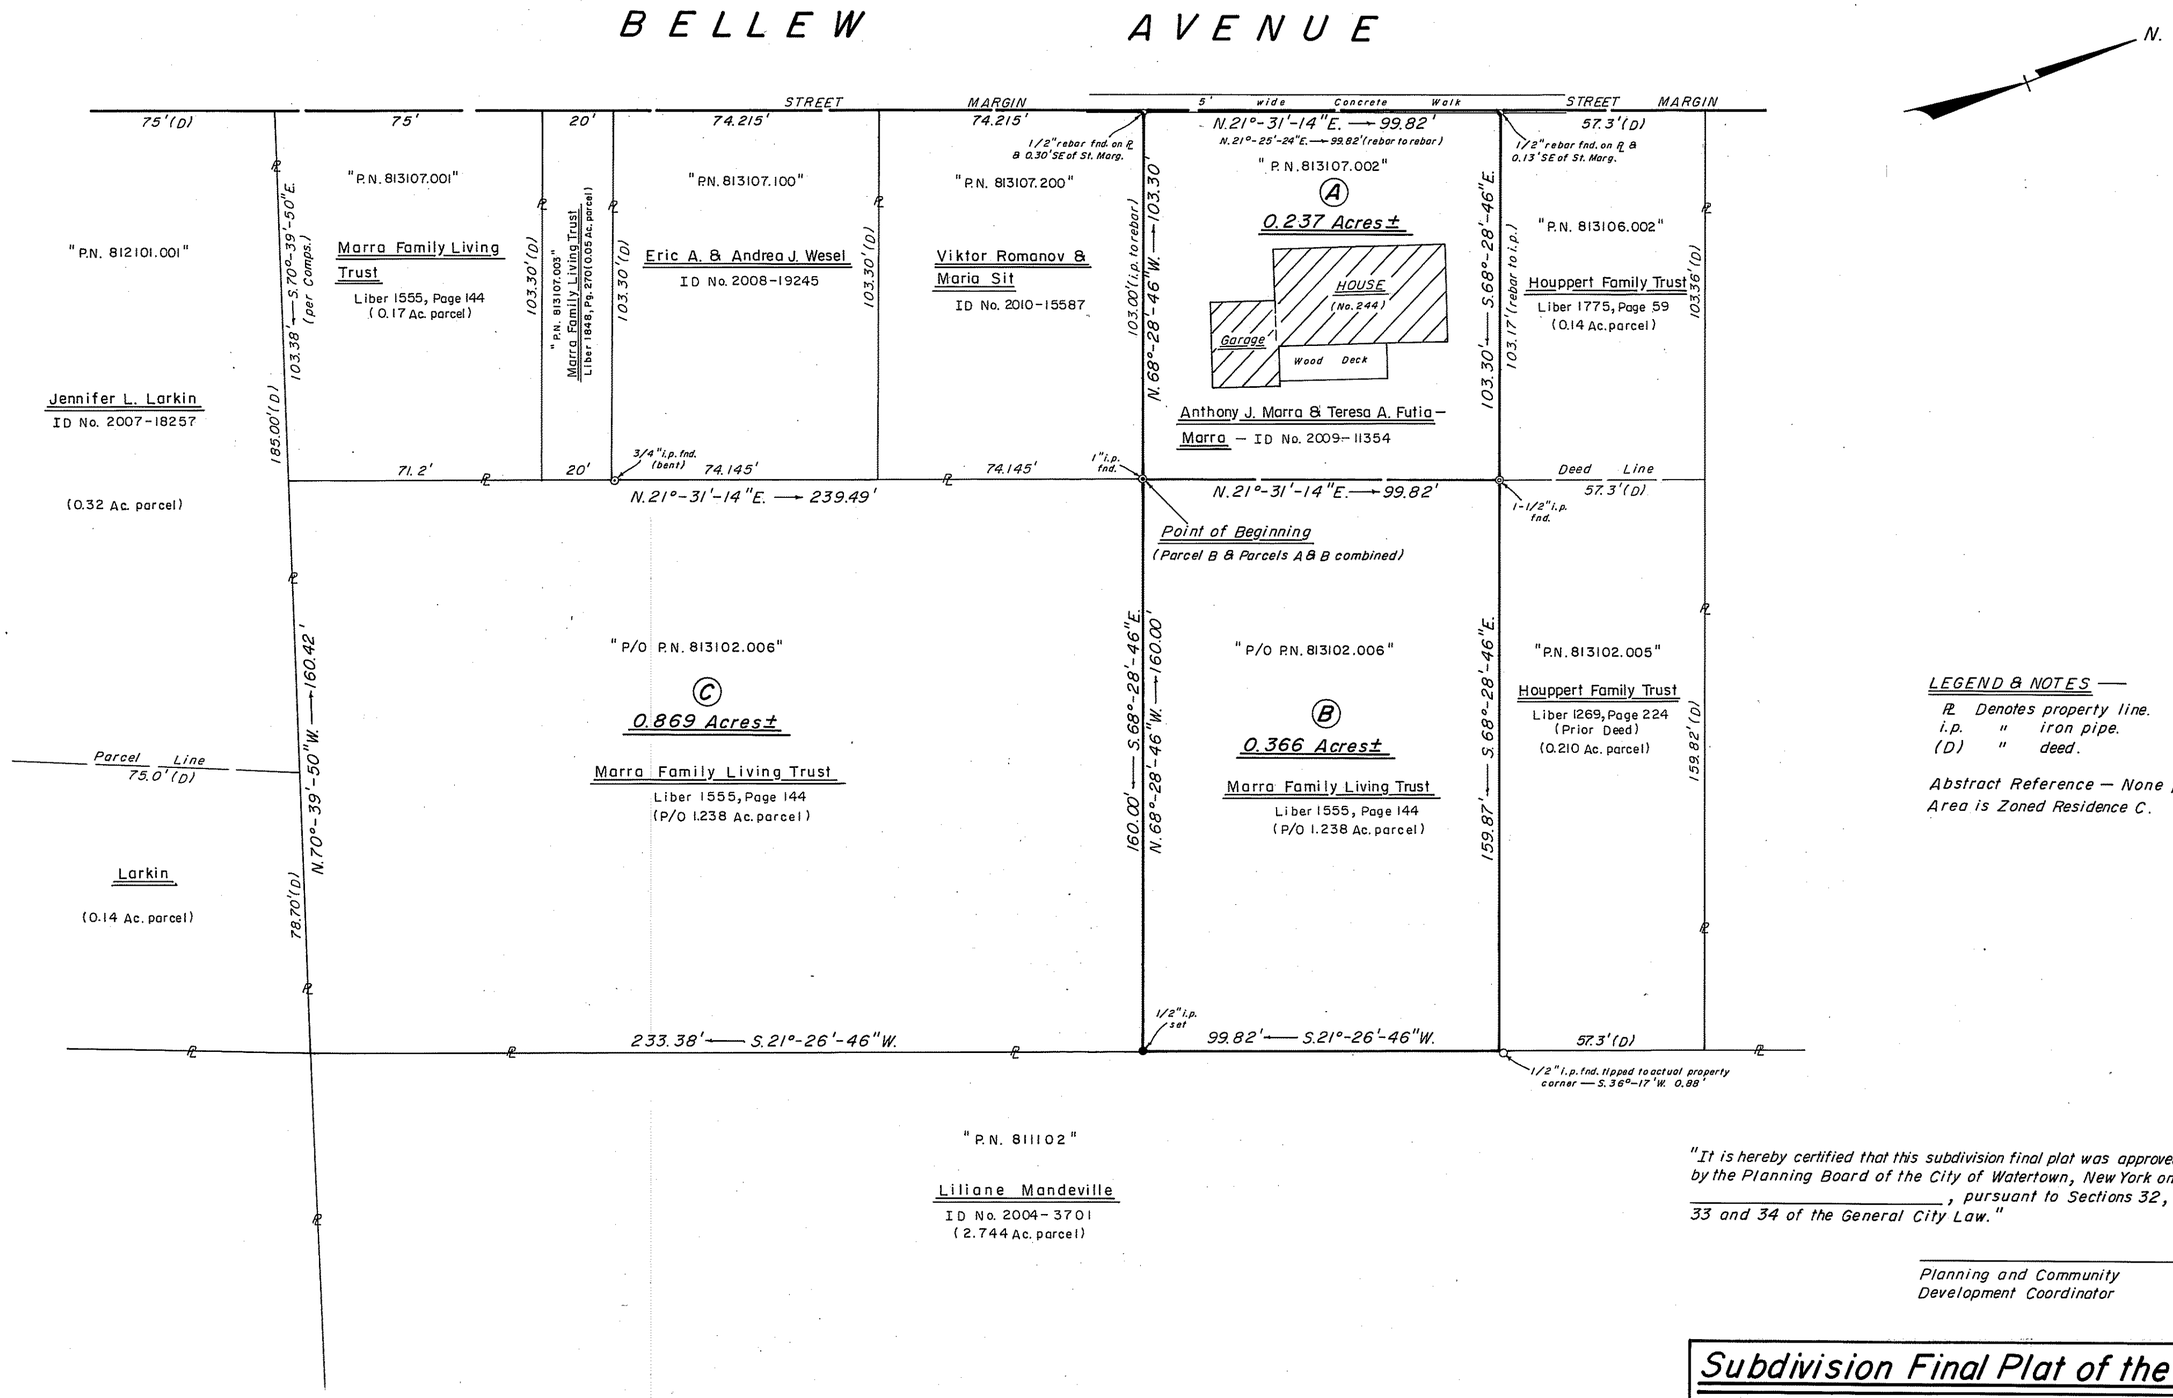

LEGEND & NOTES —

℞ Denotes property line.
i.p. " iron pipe.
(D) " deed.

Abstract Reference — None provided.
Area is Zoned Residence C.

"It is hereby certified that this subdivision final plat was approved by the Planning Board of the City of Watertown, New York on _____, pursuant to Sections 32, 33 and 34 of the General City Law."

_____
Planning and Community Development Coordinator

Graphic Scale —

0' 25' 50' 75' 100' 150'

Subdivision Final Plat of the Marra Family Living Trust Subdivision/Assemblage.

244 Bellew Avenue & Vicinity
City of Watertown — County of Jefferson — State of New York

Date Sept. 14, 2011	Checked by S. Kolb	Drwg. No.
Scale 1" = 30'	File No. 11-052-Watn.(C)	1
Drawn by P. Storino	Survey Aug. 25, 2011	

PATSY A. STORINO
PROFESSIONAL LAND SURVEYOR
ADAMS WATERTOWN

Revisions

Patsy A. Storino-P.L.S. No. 49013

© Copyright dated — Sept. 14, 2011